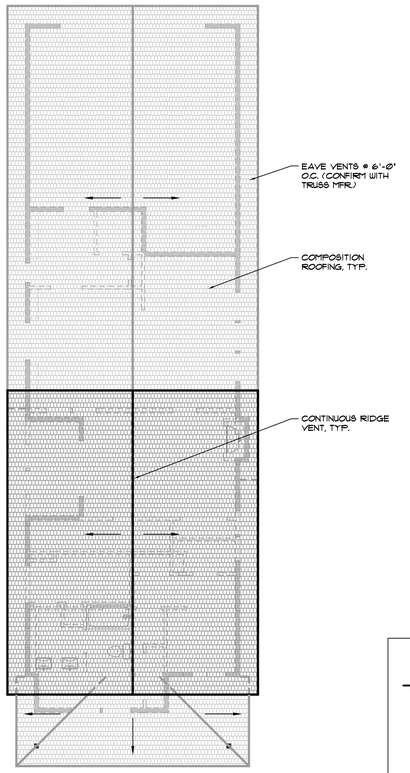

ROOF PLAN

SCALE: 1/8" = 1'-0"

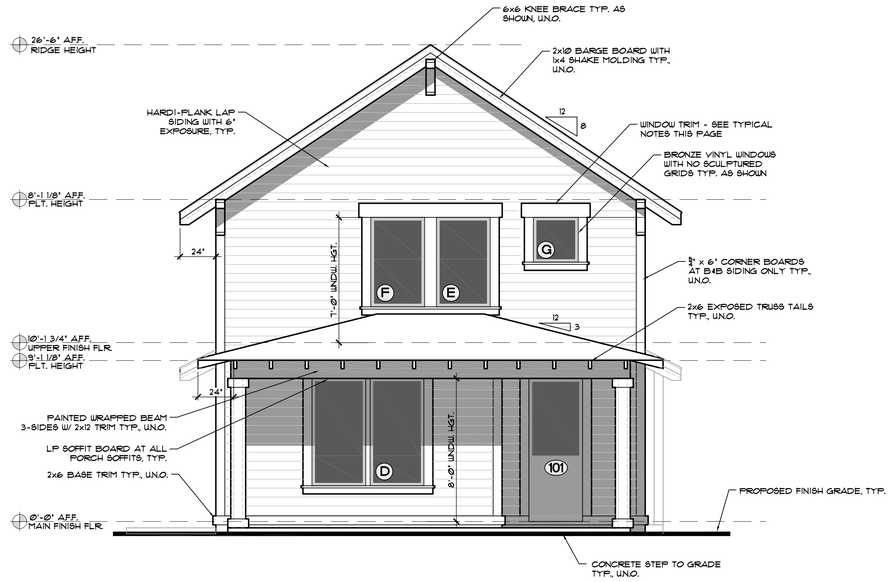

FRONT ELEVATION - EASTSIDE

SCALE: 1/4" = 1'-0"

ROOF PLAN LEGEND

- INDICATES DIRECTION OF ROOF SLOPE
- EDGE OF ROOF BELOW
- EDGE OF LOWER ROOF
- EDGE OF UPPER ROOF
- COMPOSITION ROOFING
- INDICATES DOWNSPOUT AS REQUIRED

TYPICAL EXTERIOR SIDING

DOUBLE WALL SIDING MATERIALS

HORIZONTAL LAP SIDING - (EXP. AS INDICATED) 'MANUFACTURER PER BUILDER' EXTERIOR SIDING INSTALLED PER MFR. SPECS. OVER APPROVED MOISTURE BARRIER ON MIN. 5/16" SOLID EXTERIOR SHTG. OVER 2x STUDS

REFERENCE NAILING SCHEDULES, FRAMING AND BRACING PLANS FOR STUD SPACING, SHTG. AND NAILING REQMTS.

SPACE RESERVED FOR LOCAL BUILDING DEPARTMENT APPROVAL STAMPS

GENERAL NOTES

REFER TO FRONT ELEVATIONS FOR TYPICAL MATERIAL CALL-OUTS AND NOTES.

EXTERIOR SIDING:
SEE EXTERIOR SIDING LEGEND & FRONT ELEVATION CALL-OUTS, U.N.O.

TYPICAL ROOFING:
ASPHALT COMPOSITION, U.N.O.

WINDOWS:
VINYL, U.N.O.

WINDOW HEAD TRIM: 2x8 PAINT GRADE 'SPF' U.N.O

WINDOW JAMB TRIM: 5/4x6 PAINT GRADE 'SPF', U.N.O

WINDOW SILL TRIM: SLOPED CUT 2x2 PAINT GRADE 'CEDAR' W/ 5/4x4 APRON, U.N.O

BARGE BOARDS:
2x10 PAINT GRADE 'CEDAR' W/ 1x4 SHADOW BAND, U.N.O. AND EXPOSED TRUSS/RAFTER TAILS SHALL BE 2x6, U.N.O.

GARAGE DOOR SURROUND TRIM: 5/4x6 PAINT GRADE 'SPF' JAMBS, 2x8 PAINT GRADE 'CEDAR' HEAD TRIM U.N.O.

HORIZONTAL BAND BOARDS: 2x6 PAINT GRADE 'CEDAR' BASE TRIM, U.N.O.

FASCIA/EAVE:
2x10 PAINT GRADE 'CEDAR' W/ 1x4 SHADOW BAND, U.N.O. AND EXPOSED TRUSS/RAFTER TAILS SHALL BE 2x6, U.N.O.

EXTERIOR DOORS:
FIBERGLASS, U.N.O.

CHIMNEY SHROUD:
SHEET METAL, U.N.O.

CORNER BOARDS:
METAL CORNER CLIPS (PAINTED), U.N.O.

RAKE/BARGE OVERHANGS:
24", U.N.O.

EAVE OVERHANGS:
24", U.N.O.

COVERED PORCH CEILINGS:
LP SOFFIT BOARD TYP. (PAINTED) U.N.O.

EXPOSED ROOF SOFFITS:
LP SOFFIT BOARD TYP. , (PAINTED) U.N.O.

CONTRACTOR SHALL PROVIDE CATALOG CUT SHEETS OF ALL EXTERIOR LIGHT FIXTURES FOR ARC APPROVAL PRIOR TO INSTALLATION. (IF REQUIRED)

CONTRACTOR SHALL SUBMIT CATALOG CUT SHEETS FOR EXTERIOR DOORS TO THE ARC FOR APPROVAL PRIOR TO INSTALLATION. (IF REQUIRED)

ALL WOOD STEPS TO GRADE SHALL BE CONSTRUCTED OF P.T. 2x12 WOOD STAIR STRINGERS W/ 5/4x6 CEDAR PROFILE TREADS

STEP FOUNDATION W/ GRADE AS REQUIRED. PROVIDE P.T. 2x VERTICAL WOOD NAILERS AT CONCRETE STEM WALL TO ALLOW THE ANCHORING OF SIDING MATERIAL. NOTE: CONCRETE STEM WALL SHALL NOT BE EXPOSED MORE THAN 8" ABOVE GRADE.

NOTE:
CAN LIGHTS IN SOFFIT AT MAIN DOOR, AND PATIOS.

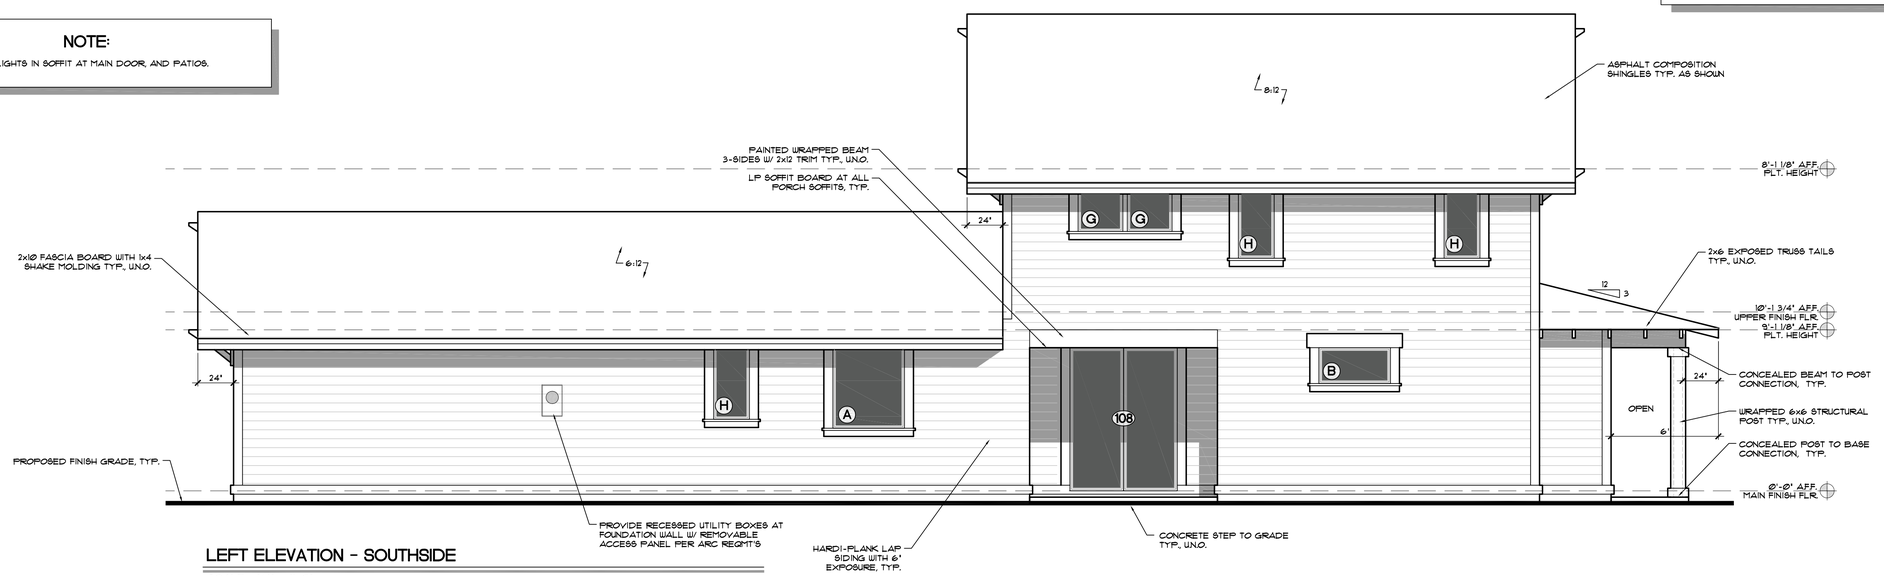

LEFT ELEVATION - SOUTHSIDE

SCALE: 1/4" = 1'-0"

MUDDY RIVER DESIGN
328 NW BOND ST. - SUITE 101A
BEND, OREGON 97701
PH: 541-350-2319
E: apeterson@muddyriverdesign.com
W: www.muddyriverdesign.com

MUDDY RIVER DESIGN, LLC RETAINS TITLE AND OWNERSHIP OF THE ORIGINAL DESIGN AND DOCUMENTS. REPRODUCTION OF THIS DESIGN, EITHER IN WHOLE OR IN PART, IS PROHIBITED WITHOUT ADDITIONALLY, ANY FORM OF COPYING AND/OR PREPARATION OF DERIVATIVE WORKS THEREOF FOR ANY REASON, WITHOUT PRIOR WRITTEN PERMISSION, IS STRICTLY PROHIBITED.

MUDDY RIVER DESIGN, LLC IS A DESIGN FIRM ONLY.

© 2018 MUDDY RIVER DESIGN, LLC

PROJECT INFORMATION:

PROJECT #:	18-083
ISSUE DATE:	4-17-19
PROJECT PHASE:	PERMIT SET
APPROVED:	XX-XX-18
DRAWN BY:	ADAM PETERSON

CUSTOM RESIDENCE FOR WOODHILL HOMES, INC.

PLAN A - 1893 MODEL PLAN

SADDLESTONE NEIGHBORHOOD | SISTERS, OR 97759

ADAM R. PETERSON
PROFESSIONAL BUILDING DESIGNER

SHEET CONTENTS:

ELEVATIONS

REVISED 4-17-19

SHEET #

A3